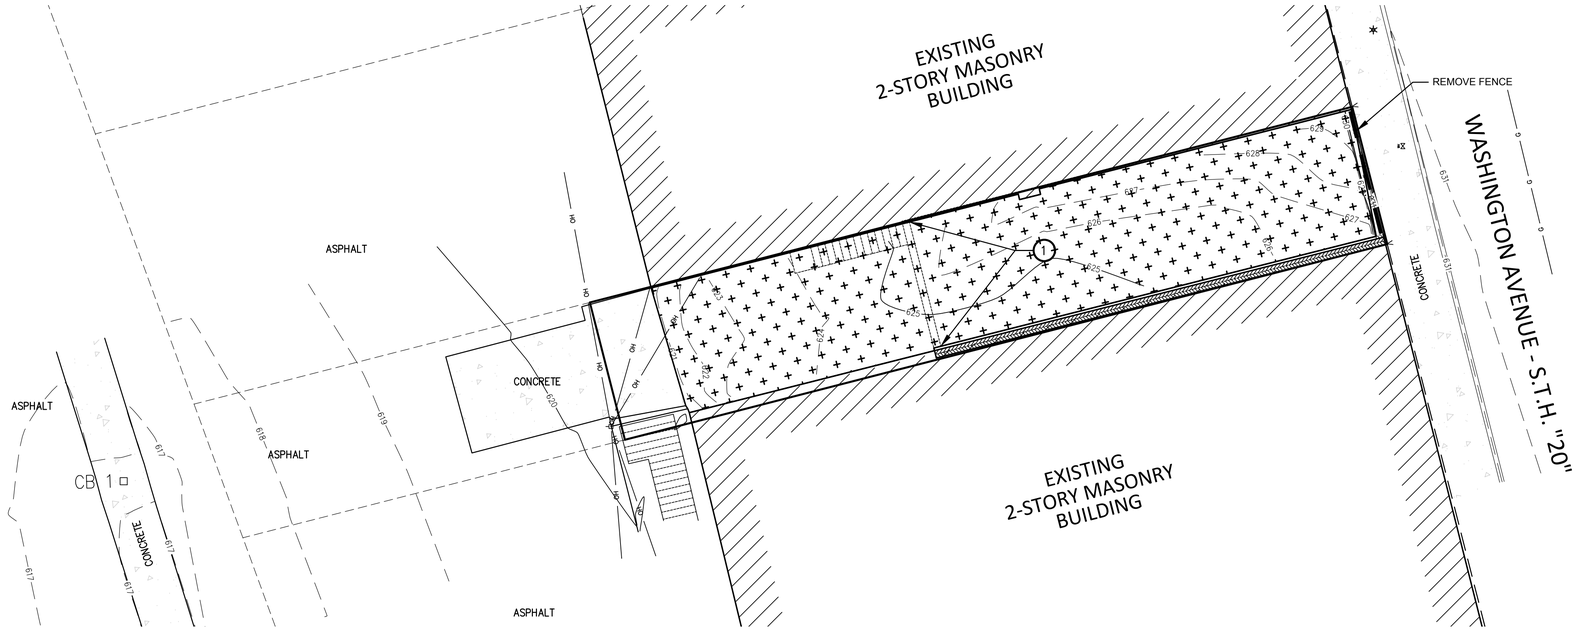

SITE DEMOLITION PLAN

N

20' 10' 0' 10' 20'

SCALE 1"=10'

DEMOLITION LEGEND

REMOVE FENCE

CLEAR & GRUB AS NECESSARY

(1) REMOVE OLD FOUNDATION WALL TO A PONT 3' BELOW FINISHED GRADE (18 LF)

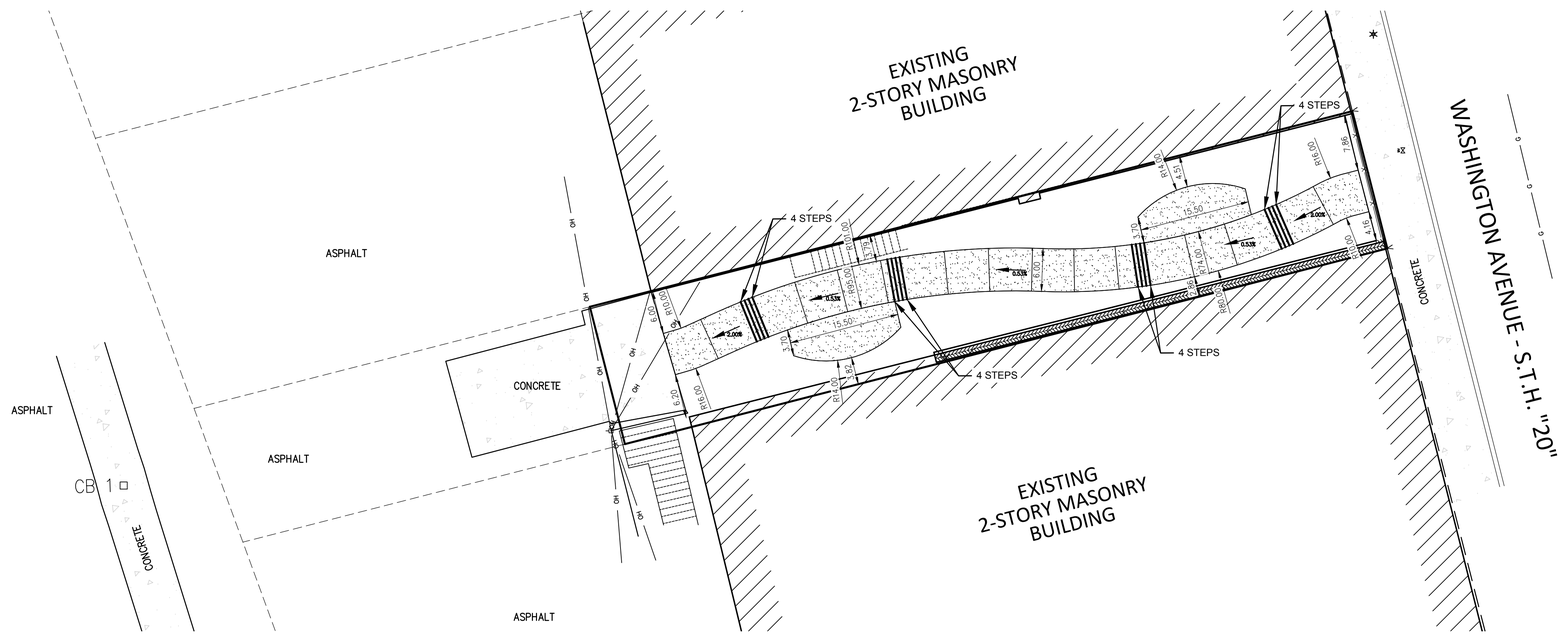

DIMENSIONED SITE PLAN

SITE PLAN LEGEND

(3/C-4) LIGHT DUTY CONCRETE PAVEMENT

EXISTING UTILITY DATA

CB 1
RIM 616.66
IE. 12" N 613.16

UTILITY NOTE

EXISTING UTILITIES ARE SHOWN FOR INFORMATIONAL PURPOSES ONLY AND ARE NOT GUARANTEED TO BE ACCURATE OR ALL INCLUSIVE. CONTRACTOR IS RESPONSIBLE FOR VERIFYING THE TYPE, LOCATION, SIZE AND ELEVATION OF UNDERGROUND UTILITIES AS THEY DEEM NECESSARY FOR PROPOSED UTILITY CONNECTIONS AND / OR TO AVOID DAMAGE THERETO, CONTRACTOR SHALL CALL "DIGGER'S HOTLINE" PRIOR TO ANY CONSTRUCTION.

NOTES:

BEARING BASE: GRID NORTH, WISCONSIN COORDINATE SYSTEM, SOUTH ZONE. BASED UPON NAD 1927.

FIELD WORK: 05-31-2018 BY: JWP / CRL

DIGGERS HOTLINE
Call 811 or (800) 242-8511
www.DiggersHotline.com

LEGEND:

- CATCH BASIN
- PARKING METER
- WV WATER VALVE
- POWER POLE
- G GAS MAIN
- OH OVERHEAD WIRES
- GV GAS VALVE
- V CHISEL "V" SET
- LIGHT POLE

Nielsen Madsen + Barber
CIVIL ENGINEERS AND LAND SURVEYORS
1458 Horizon Blvd. Suite 200, Racine, WI. 53406
Tele: (262)634-5588 Website: www.nmbsc.net

LANDSCAPE WALKWAY
SITE DEMOLITION & DIMENSIONED SITE PLAN
FOR
KUENY ARCHITECTS
CITY OF RACINE, COUNTY OF RACINE, STATE OF WISCONSIN

NO.	REVISION	BY	DATE

PROJ. MGR:	MRM
DRAFTED:	JEG
DATE:	7-16-2018
CHECKED:	ALI
DATE:	7-16-2018

2018.0158.01

SHEET
C-2

ISSUE FOR REVIEW- 7-16-2018

Monday, July 16, 2018 1:48:59 PM